

JOB 407 CHASE
FB 39
BM13 JOB 12
1" = 20'

Command= 210-

Point#, Start#-End# or G#= 1-100

Bearing	Distance	Elev	Descrip	Pnt.	Northing	Easting	Type
-----12-05-2023-----15:57:27-----D:\BENCH FILES\BM13							
		50.00	SETSPK	1	5000.0000	5000.0000	
		56.16	SETSPK	2	4899.7850	4826.4225	TRA
		51.58	CORHSE	3	4962.9422	4930.4915	SS
		50.05	GND	4	4964.1147	4946.9588	SS
		50.33	GND	5	4980.8848	4939.4664	SS
		50.24	FOOT***	6	4969.8361	4927.2776	SS
		50.94	CORDECK	7	4990.2883	4931.2122	SS
		50.33	GND	8	4995.9737	4944.1149	SS
		51.58	BMNLMAP	9	4981.0791	4957.9399	SS
		49.43	GND	10	4990.3054	4981.1015	SS
		50.96	CORDECK	11	5001.5245	4926.9659	SS
		51.09	CORHSE	12	5011.5556	4911.9954	SS
		46.72	WELL	13	5027.0522	4909.8619	SS
		50.65	CORHSE	14	5057.6558	4891.5652	SS
		50.79	@JUNIPER	15	5035.4418	4939.3689	SS
		50.35	BUSH**	16	5010.1065	4957.0840	SS
		50.28	GND	17	5043.1649	4960.2344	SS
		50.22	PIT1	18	5043.8859	4977.0381	SS
		49.85	TS EDGWD	19	5062.9509	4988.9693	SS
		46.73	BS	20	5069.0016	5008.8750	SS
		46.53	GND	21	5086.0521	5037.6797	SS
		45.70	GND	22	5071.0736	5075.9657	SS
		46.62	GND	23	5032.9640	5093.9551	SS
		46.52	GND	24	5008.5415	5102.2238	SS
		45.73	GND	25	4976.5735	5115.6614	SS
		44.42	POLE***	26	4941.0686	5146.7816	SS
		45.82	CLDR	27	4925.5935	5080.8535	SS
		46.16	CLENDHDG	28	4931.1088	5054.4965	SS
		47.84	BMNL***	29	4936.0387	5034.5157	SS
		48.82	TS	30	4966.8257	5021.4409	SS
		46.38	BS	31	4975.0391	5046.8788	SS
		46.73	PIT2**	32	4997.1112	5042.8026	SS
		46.94	BS	33	5026.4959	5021.4975	SS
		50.27	BMNLBRCH	34	5037.5680	4999.6166	SS
		49.45	PIT3	35	4985.4917	5003.9637	SS
		45.23	POLE	36	4891.5385	5014.1455	SS
		47.32	ENDHDGE	37	4904.7850	4985.6520	SS
		47.43	CLDR	38	4876.4444	4946.2266	SS
		52.16	ENDFNC**	39	4866.2506	4877.1009	SS

JOB #12 407CHASE [100]

Bearing	Distance	Elev	Descrip	Pnt.	Northing	Easting	Type
-----12-05-2023-----15:57:27-----D:\BENCH FILES\BM13							
	53.06		EP	40	4861.0439	4861.4878	SS
	55.07		EPCLDR	41	4912.8937	4844.7696	SS
	52.66		ENDTNKGS	42	4938.4187	4913.0480	SS
	49.39		GND	43	4916.1504	4924.0550	SS
	50.71		GND	44	4943.9859	4948.5901	SS
	49.75		GND	45	4960.0792	4960.5850	SS
	50.15		GND	46	4973.3581	4968.6912	SS
	49.20		GND	47	4981.7852	4984.5110	SS
	48.72		GND	48	4952.3656	4992.6376	SS
	56.80		FLOOREL	49	4993.1647	4918.5062	SS
	57.80		FNDIPIN	50	5109.5731	4772.3683	SS
	58.20		POLE****	51	5015.0273	4810.1180	SS
	55.31		EPCL;DR	52	5078.6661	4780.0265	SS
	55.21		CORHSE	53	4950.7553	4898.4771	SS
				54	4941.0281	5110.2416	TRA
			SETSPK	60	4899.7850	4826.4225	OCC
			ASETHUB	61	4941.0255	5110.2409	TRA
			DSETHUB	62	5184.9078	5113.9649	TRA
			CSETPK	63	5065.9822	4791.6332	TRA
			FNDDH	64	4814.7488	4881.6199	SS
			FNDIP	65	4861.7097	4864.6721	SS
			CORHSE	66	4950.7482	4898.4943	SS
			CORHSE	67	4975.8806	4888.8243	SS
			CORHSE	68	5000.2987	4885.0057	SS
			CORHSE	69	5030.8342	4860.9839	SS
			CORHSE	70	5044.1351	4855.8541	SS
			FNDIPIN	71	5109.4283	4772.4076	SS
			FNDIPIN	72	4986.9238	5207.3503	SS
			FNDDH	73	5564.9738	5405.0694	SS
			FNDIPIN	74	5183.2040	5130.3867	SS
			FNDDH	75	5290.5114	4676.2529	SS
			CORHSE	76	5057.6243	4891.7550	SS
			CORHSE	77	5044.1000	4855.8366	SS
			ENDRAIL	78	5054.2184	4854.4105	SS
			CORRAIL	79	5061.6193	4874.1279	SS
			CORHSE	80	5020.1036	4875.0490	SS
			CLDRPC	81	4936.2737	4865.5063	SS
			CLDRPT	82	4969.5594	4870.7547	SS
			CLDRPC	83	5059.2540	4833.8504	SS
			CLDRPT	84	5073.8530	4806.2032	SS
			CLDREP	85	5073.8519	4782.8541	SS
			FNDDH	86	5218.9756	4681.2105	SS
			FNDIPIN	87	5109.4112	4772.4180	SS
			FNDDH	88	4963.2206	4799.2027	SS
			OFFSET	89	4742.1158	4873.1185	SS
			FNDDH	90	5066.9204	4791.2871	TRA
			ENDRTWLL	91	5109.1015	4776.5539	SS
			CORRETWL	92	5112.2231	4783.6792	SS
			<RETWL	93	5103.2122	4791.5879	SS
			RETWLL	94	5099.2685	4822.7710	SS

Point#, Start#-End# or G#= 4-

APPROVAL FOR CONSTRUCTION

CA2004059256 N.H. DEPARTMENT OF ENVIRONMENTAL SERVICES SUBSURFACE SYSTEMS BUREAU P.O. BOX 95, 29 HAZEN DRIVE, CONCORD, NH 03302-0095 APPROVAL NO. CA2004059256

OWNER: MARYANN/STEPHEN ZAGIEBOYLO
C/O FRANCIS CHASE
14 LIGHTHOUSE WAY
SEABROOK NH 03874

Map No./Lot No.: 4/27
Subd. Appvl. No.: PRE 67
Subd. Name: ROCKINGHAM
County: SEABROOK
Registry Book No.: 1487
Registry Page No.: 1212
Probate Docket No.: (If Applicable)

COPY SENT TO:
PERC INSPECTOR, TOWN OFFICES
1 DRINKWATER RD
HAMPTON FALLS NH 03844

Type of System: 4 BR
600 GPD
HAMPTON FALLS
23 KING STREET

BY APPLICANT: PERMIT NO. 00348

STOCKTON SERVICES
PO BOX 1306
HAMPTON NH 03843-1306

Street Location:
Subsurface waste disposal systems must be operated and maintained in a manner so as to prevent nuisance or health hazard due to system failure. (RSA 485-A:37)
It is unlawful to discharge any hazardous chemicals or substances into subsurface waste disposal systems. Included are paints, thinners, gasoline and chlorinated hydrocarbon solvents such as TCE, sometimes used to clean failed septic systems and auto parts. (Env-Ws 1503.04)

ADVISE YOUR CONTRACTOR OF REQUIRED CHANGES IN PLANS AS INDICATED BELOW CONDITIONS

1. THIS APPROVAL IS VALID FOR 90 DAYS FROM DATE OF SAID APPROVAL, PER ENV-Ws 1003.19.
2. ADDRESS ENV-Ws 1008.04(C).
3. THIS APPROVAL IS GRANTED ONLY TO IMPROVE AN EXISTING SITUATION.
4. WAIVER GRANTED.

Approved this date: 01/05/2004
Date amended: By: ERIC J THOMAS
N.H. Department of Environmental Services Staff
Amended by: (OVER)

CA2004059256

PERC TEST DATA

ADVISE YOUR CONTRACTOR OF REQUIRED CHANGES IN PLANS AS INDICATED ON THIS CONDITIONAL APPROVAL.

REVIEWED AND APPROVED IN ACCORDANCE WITH THE REQUIREMENTS OF THE PERC ACT
WATER DIVISION
Signed: E. E. E. E. E.
Date: 1-5-04

12/03/03
6 MIN/IN
4 BEDROOMS
DESIGN LOADING:
900 X 1.25 HAMPTON FALLS = 1125 SF
25 X 45 = 1125 SF PROVIDED

SEPTIC SYSTEM PLAN

PROPOSED REPLACEMENT
23 KING STREET
HAMPTON FALLS, NH
OWNER: STEPHEN & MARYANN ZAGIEBOYLO
C/O FRANCIS CHASE
14 LIGHTHOUSE WAY
SEABROOK, NH 03874

APPLICANT: STOCKTON SERVICES
PO BOX 1306
HAMPTON, NH 03842

DATE: DECEMBER 16, 2003
APPROVAL:

RECEIVED
DEC 30 2003
LOCALS

ROCKINGHAM COUNTY
JANUARY 10 2003
DEC 23 2003
RECEIVED

DESIGNER
Ann W. Bialobrzewski
No. 348
Subsurface Disposal Systems
Water Supply & Pollution Control

Map 4

Town of Hampton Falls, N.H. Rockingham County

Source:

Properly maps as prepared by James W. Sewall Co., Old Town, Me. of April 1997. Digitally converted by Rockingham Planning Commission, Exeter, NH and new subdivisions and lot line adjustments were also included in the map of December 1997. Scales are 1"=200' and 1"=400'. Updated through 04/99.

Disclaimer:


This map is for planning purposes only and not to be used for conveyances. All data represented is for planning and is not accurate for site details.

This map was funded in part by a grant from the Office of State Planning, New Hampshire Coastal Program, as authorized by the National Oceanic and Atmospheric Administration (NOAA), Grant Award Number NA67020221.

- N Road ROW
- Town boundary
- N Streams
- RR Railroads
- D Dam
- TL Transmission Line
- N Lot line
- H Right-of-Way
- E Easement
- M Miscellaneous lines
- W Match lines
- 5 - Adjoining map sheets



1 in. = 800 feet
Scale 1:9600

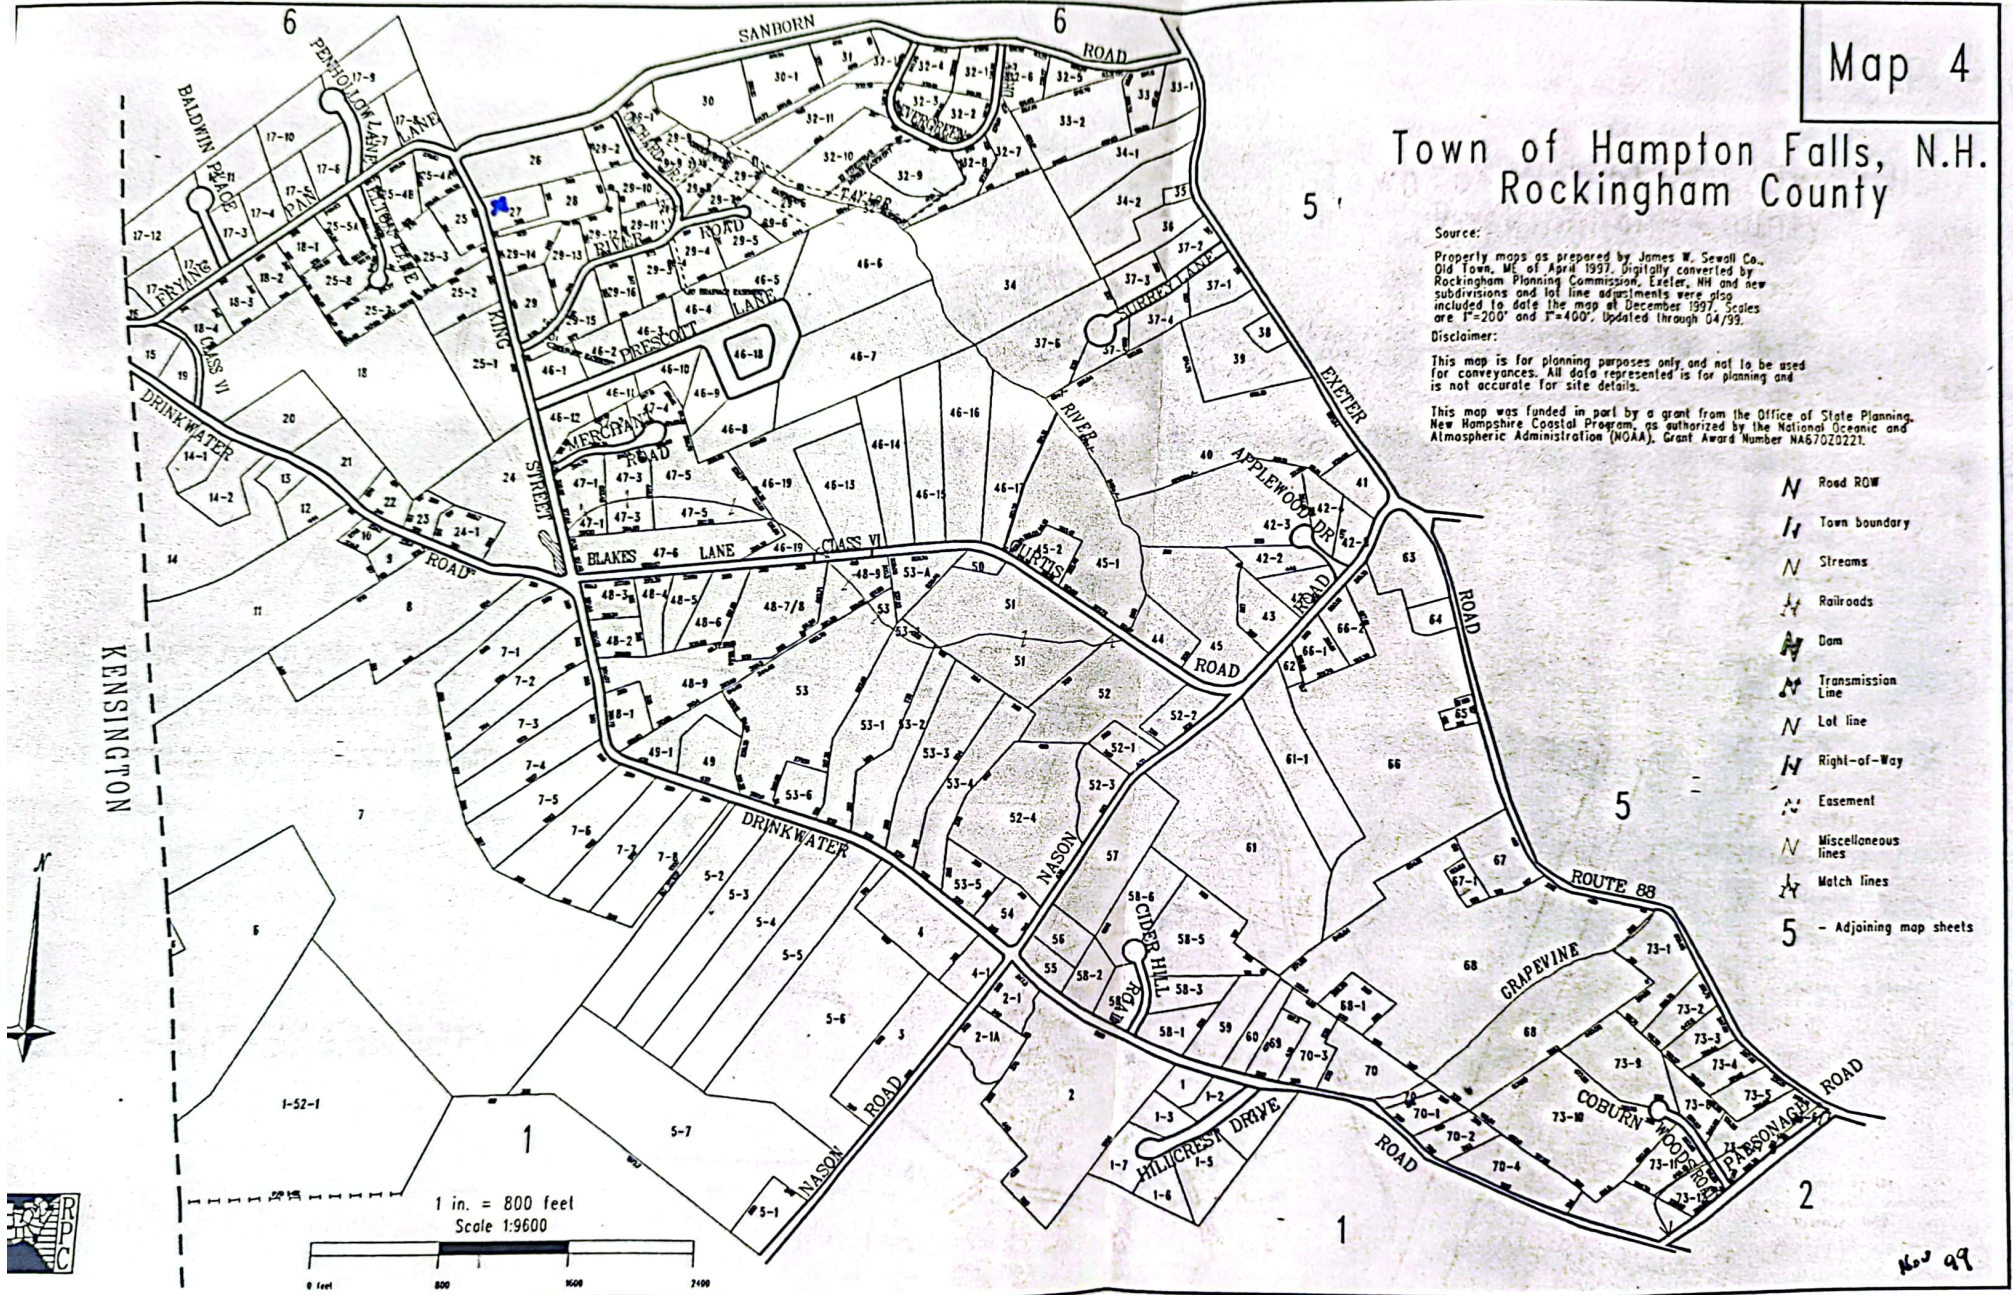

No. 99

TOWN OF HAMPTON FALLS

TOWN OFFICES, 1 DRINKWATER ROAD 603-926-4618



NEW HAMPSHIRE 03844


Office of: Building Inspector/ Code Enforcement Officer/ Health Officer

FAILED SUBSURFACE DISPOSAL SYSTEM

22 December 2003

This is to confirm that the existing subsurface disposal system is in failure at the following address:


- 23 King Street
- Tax Map 4 Lot 27

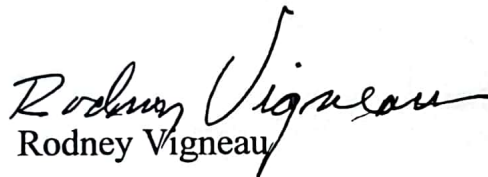
Rodney Vigneau

Health Officer
603 926 5269

cc: Stockton Services

Joseph A $\frac{1}{3}$ Olivia A Mercer
 ↓ 1966-409 5/28/69 D & R
 William Ackroyd

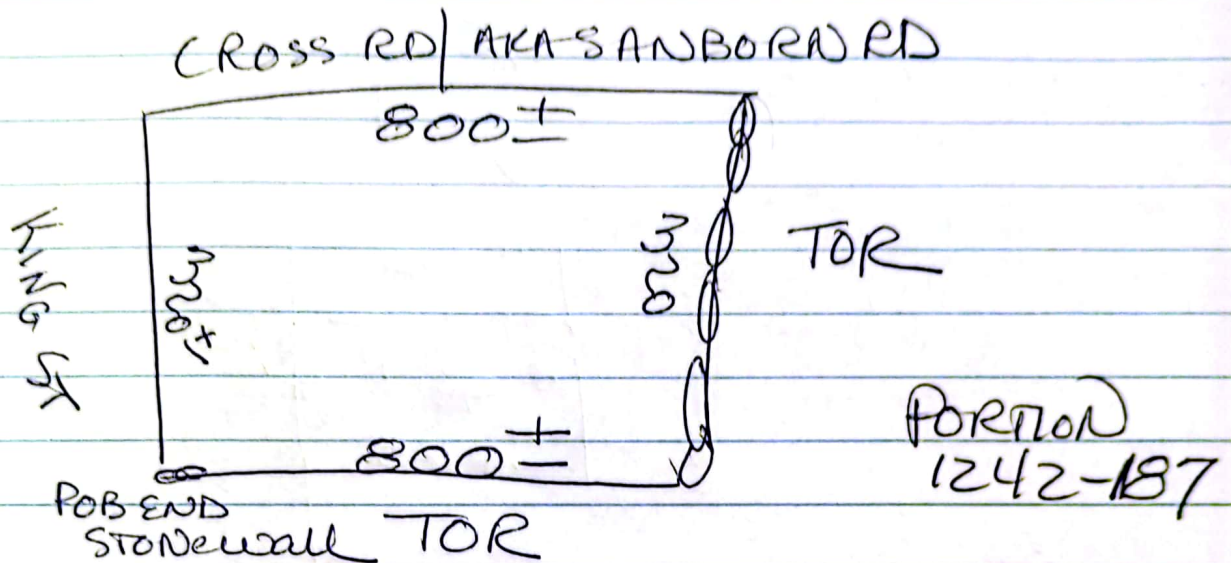

1249-422
 1966-409
 1991-072
 2020-091
 2020-092
 2017-228(2) R 6/1/70

PLAN INDEX

KING ST
 C 3545 *
 D 22242 *
 D 8607

D-7372 Donald Janner
 0294 Elton Farm
 B 1813 *
 D 1785 Elton Farm
 D 8113
 B 9100
 D 12057 Prescott Ha
 C 19260
 C 21038 across st
 D 23256 core curies

Heley P, E Chandler, John F ~~Sanborn~~
Sanborn



1242-188

DD 4/14/52

RD 4/21/52

Jos A Mercier

20 AC

TOR 40-59

1242-187 20 AC

1242-189 MORT 20 AC

1249-422 MORT sketch

1401-300 MORT ~~sk~~ ✓

60-79

1844-038 E $\frac{1}{2}$ H 3 poles - Nov 15, 1966 R 11/18/66

1946-043 MORT same desc as 1249-422 (12/16/68 R 12/19/68)

1966-409 sketch


1991-072 copy

2017-228 copy

2020-091 copy

2020-092 copy

2096-349 Release

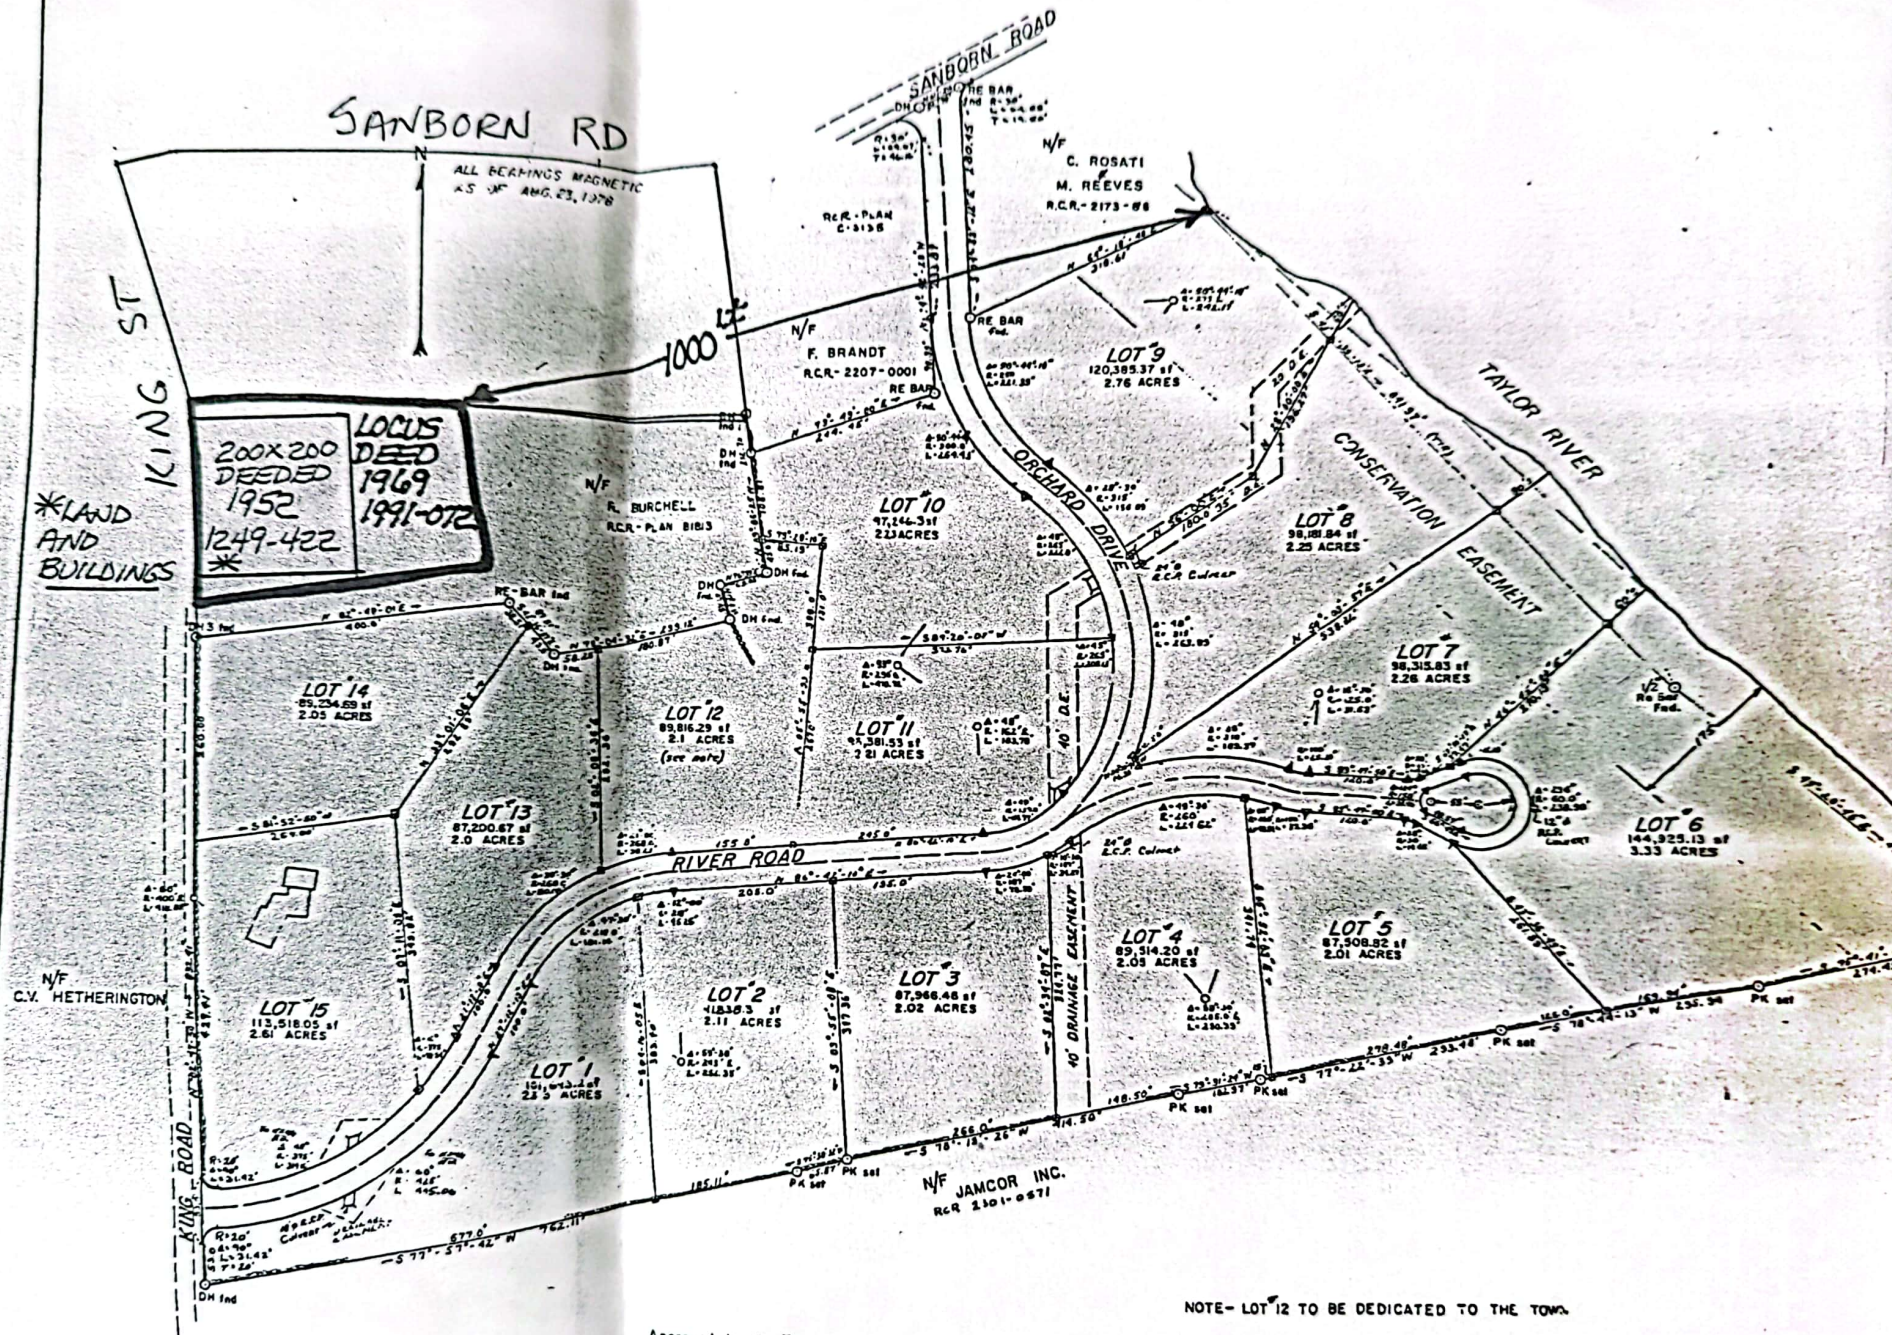

Approved by the Town of Hampton Falls Planning Board

Chairman *Forrest C. Brown*

LEGEND

- Boundary Monument Fnd or Set
- Lot Corner - S.S. marked SEACOAST ENGR, NEWMARKET, N.H.
- △ Curve Point

Control Surv
Error of C

1249-422	D 22242
2017-229	D 8607
2017-228	C 19260
1966-409	B 9100
2020-092	C 3545
1991-072	D 8113
2020-091	B 1813